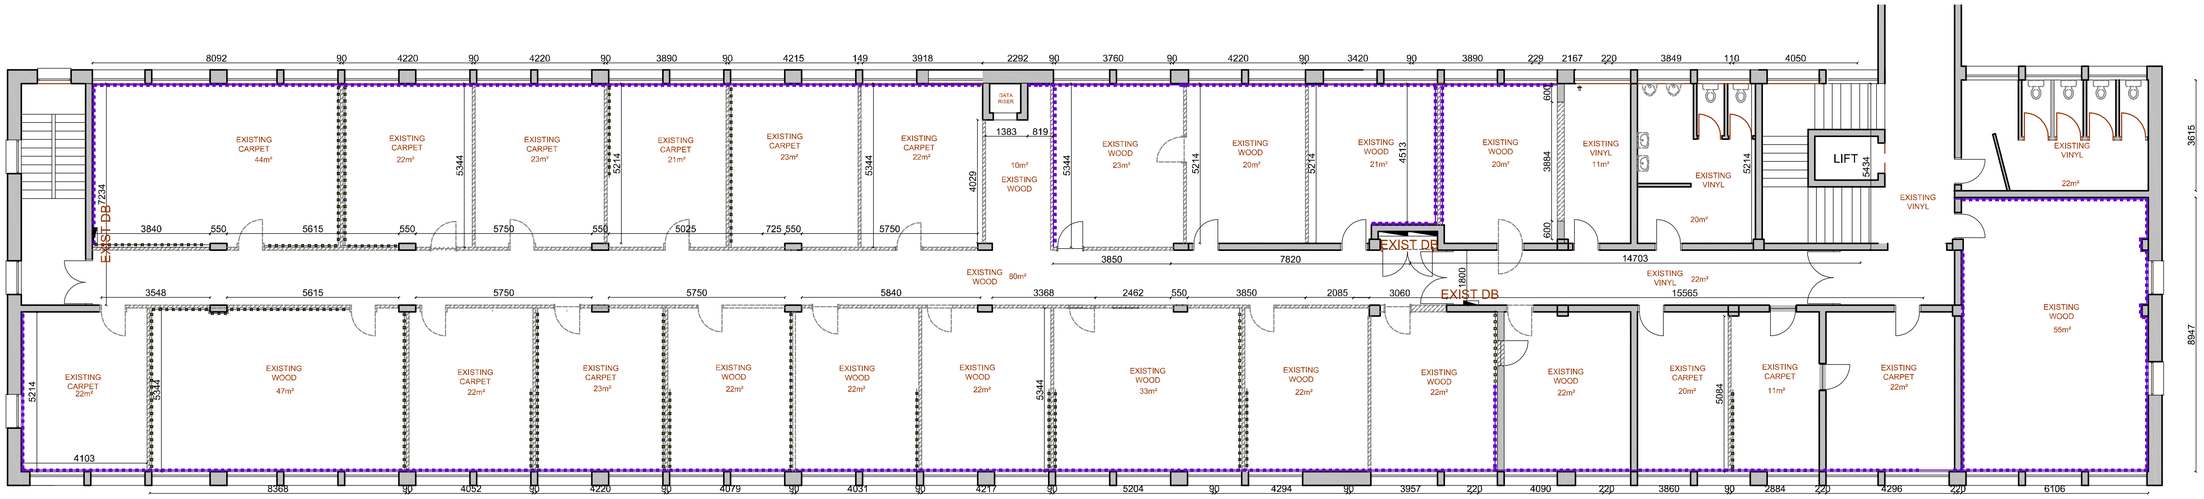


# BLOCK H

## 1ST FLOOR PLAN
SCALE 1 : 100

## KEY TO SYMBOLS:

| | | |
|---|---|---|
| EXISTING BRICK WALLS | W2 NEW WINDOW IN ALU FRAME 2600H X 2175W WITH 600mm HIGH VINYL STRIP | EXIST 3-CHANNEL P/SKIRTING TO BE REMOVED |
| EXISTING PARTITION WALLS | E1 DOUBLE SWITCH SOCKET 16 AMP | EXIST 3-CHANNEL P/SKIRTING INSTALLED AT GROUND LEVEL |
| NEW DRY WALL UP TO CEILING HEIGHT OF 2600mm | E2 SINGLE SWITCH SOCKET 16 AMP | NEW ISOLATOR |
| EXISTING WALLS TO BE DEMOLISHED | E3 SINGLE SWITCH SOCKET 16 AMP INSTALLED IN CEILING VOID | POP-UP IN DESK CONSISTS OF: 2 X NORMAL (WHITE) PLUGS 2 X DEDICATED (RED) PLUGS 1 X DATA POINT 1 X 2-PIN EURO PLUG |
| D1 RE-INSTALL EXISTING STANDARD HEIGHT DOOR 2000 IN ALU FRAME | E4 SINGLE RED DEDICATED SWITCH SOCKET 16 AMP | |
| D2 NEW GLASS & ALU DOUBLE DOOR 2600mm IN ALU FRAME WITH H/DUTY DOOR CLOSER | E5 DOUBLE RED DEDICATED SWITCH SOCKET 16 AMP | DATA POINT |
| W1 NEW WINDOW IN ALU FRAME 2000H X 600W WTH 600mm HIGH VINYL STRIP | E6 SINGLE RED DEDICATED SWITCH SOCKET 16 AMP INSTALLED IN CEILING VOID | BIOMETRIC READER |

## FLOOR FINISHES:

- NEW FULL CARPET SERENGETI, COLOUR - BLACK WITH BITUMEN BACK
- NEW CARPET TILES NEXUS BELGOTEX NEXBAC B/BERPOINT 920 WITH BITUMEN BACK. COLOUR: MINK BORDER 500mm WIDE
- NEW CARPET TILES NEXUS BELGOTEX NEXBAC B/BERPOINT 920 WITH BITUMEN BACK. COLOUR: MALI
- NEW PORCELAIN FLOOR TILES SIZE 500 X 500mm COLOUR: BEIGE

## WALL FINISHES:

- MERANTI DADO RAIL STAINED MAHOGANY, INSTALLED 850mm AFFL
  PLASCON CASHMERE INTERIOR ABOVE RAIL - IVORY WHITE Y4-B2-3
  BELOW RAIL - CITY FOG GR-NO1
- PLASCON CASHMERE INTERIOR IVORY WHITE Y4-B2-3
- CERAMIC WALL TILES 600 X 600 SEE DETAIL LAYOUTS
- BL 25mm PERFORATED NATURAL ALUMINIUM VENETIAN BLIND

NOTES:
EXISTING WINDOW FRAMES TO BE PAINTED WHITE. INSIDE AND OUTSIDE

## GENERAL NOTES:

PLEASE TAKE NOTE THAT THESE PLANS MUST BE READ IN CONJUNCTION WITH THE GPAA TENDER DOCUMENT

## GENERAL NOTES:

CONTRACTORS AND SUB-CONTRACTORS ARE TO CHECK ALL DIMENSIONS AND LEVELS ON SITE BEFORE COMMENCING WITH WORK OR CUTTING OF MATERIALS

WRITTEN DIMENSIONS TAKE PREFERENCE OVER SCALED DIMENSIONS

GPAA IS TO BE NOTIFIED OF ANY VARIATIONS TO THIS PLAN PRIOR TO COMMENCEMENT OF WORK

THIS DRAWING IS THE COPYRIGHT OF GPAA AND MAY NOT BE USED FOR ANY PURPOSE WHATSOEVER WITHOUT WRITTEN APPROVAL FROM GPAA

ALL WORK TO COMPLY WITH THE BUILDING REGULATIONS SANS 10400 AND APPROVED MUNICIPAL BYLAWS

# HR - PROPOSED NEW LAYOUT

the gpaa
Department:
Government Pensions Administration Agency
REPUBLIC OF SOUTH AFRICA

Project:
BLOCK H
1ST FLOOR
HR NEW LAYOUT

Drawing Title:
DEMOLITION LAYOUT

| Date: | Drawn by: | Scale: |
|---|---|---|
| 2013/12/19 | SR | 1:100 ON A1 |
| **Project Number** | **Rev no:** | **Drawing Number** |
| GPAA-15 | 2 | 01-02 |